MISSOURI DEPARTMENT OF HEALTH

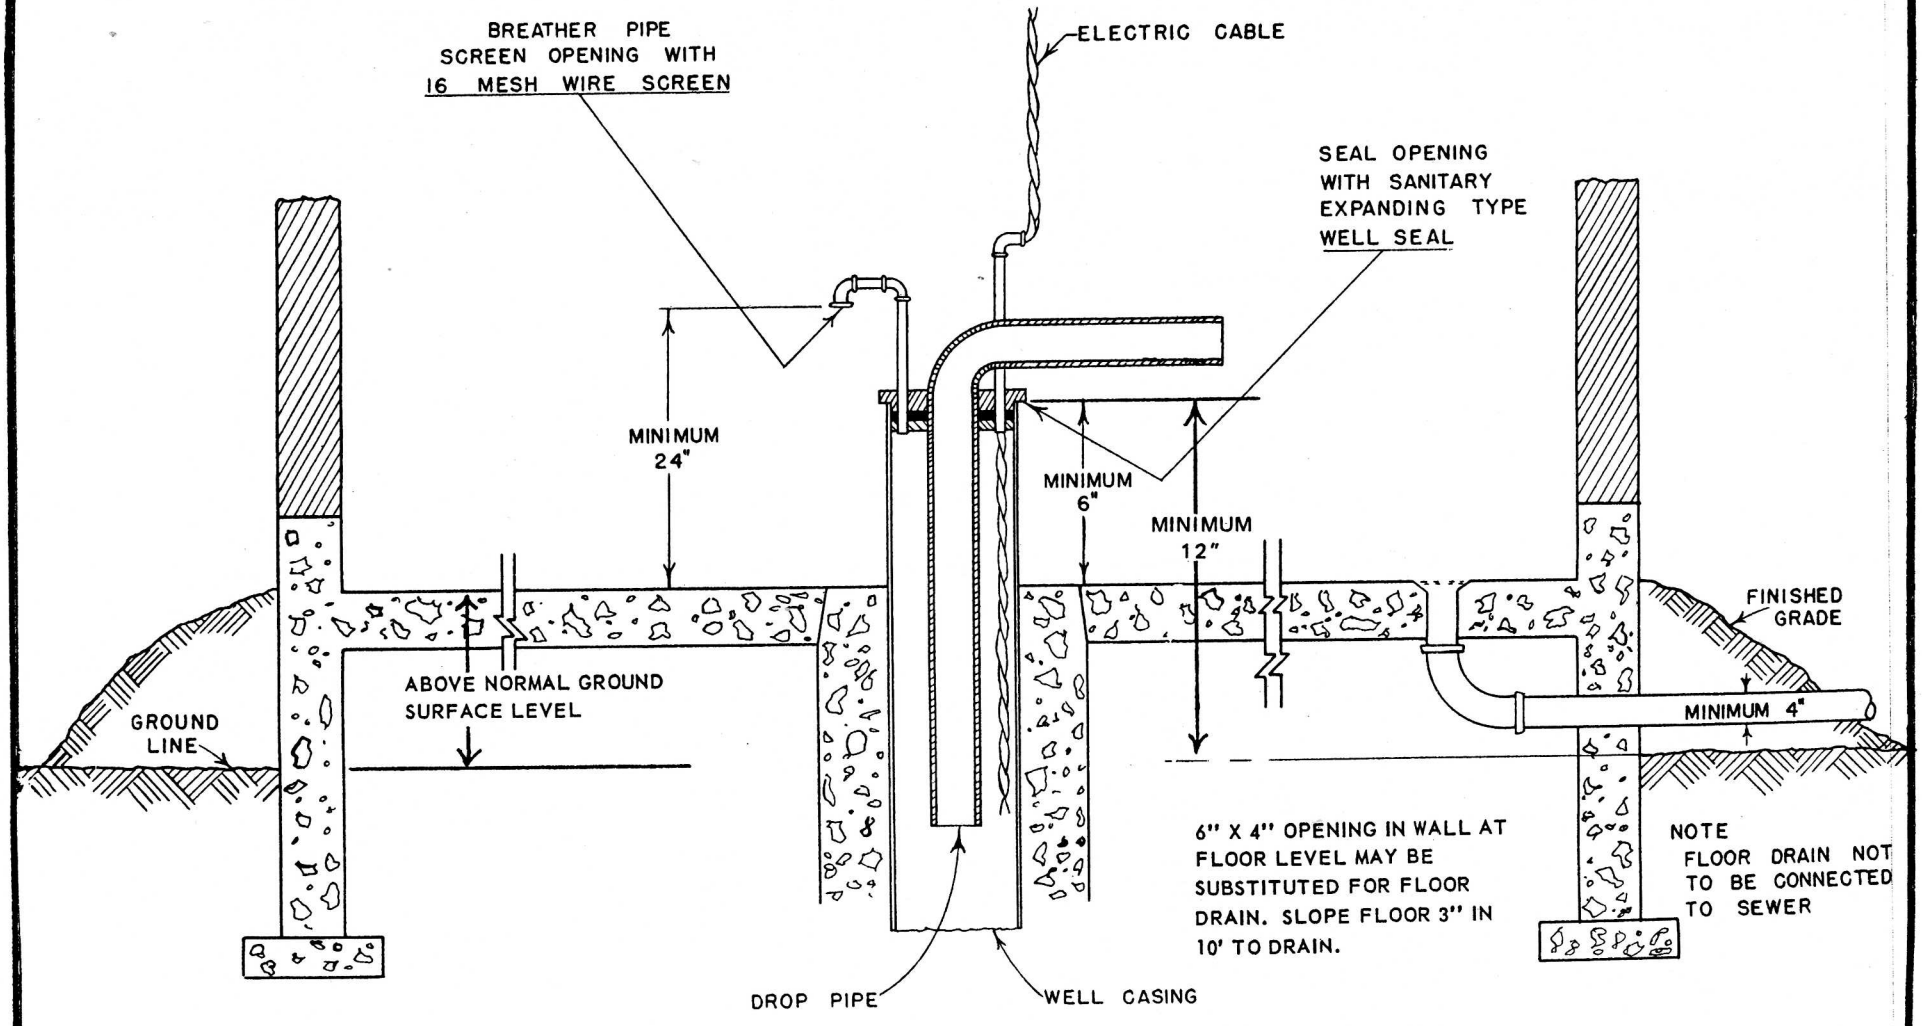

PROPER INSTALLATION OF SUBMERSIBLE TYPE PUMP ON DRILLED WELL